




1 - 1 (1:100)

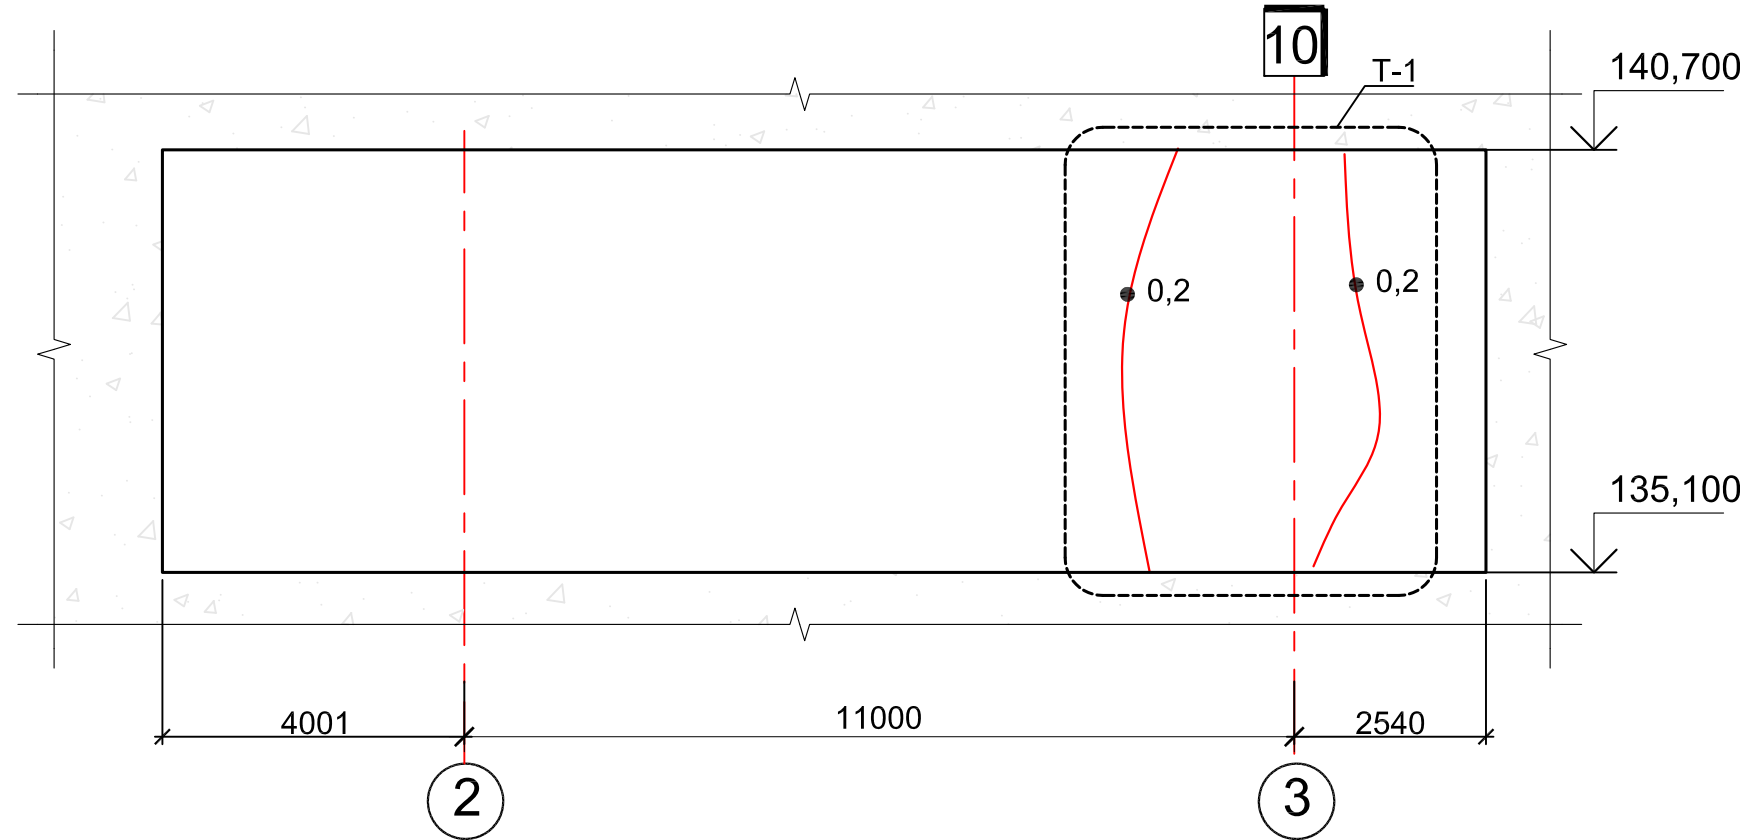


2 - 2 (1:100)

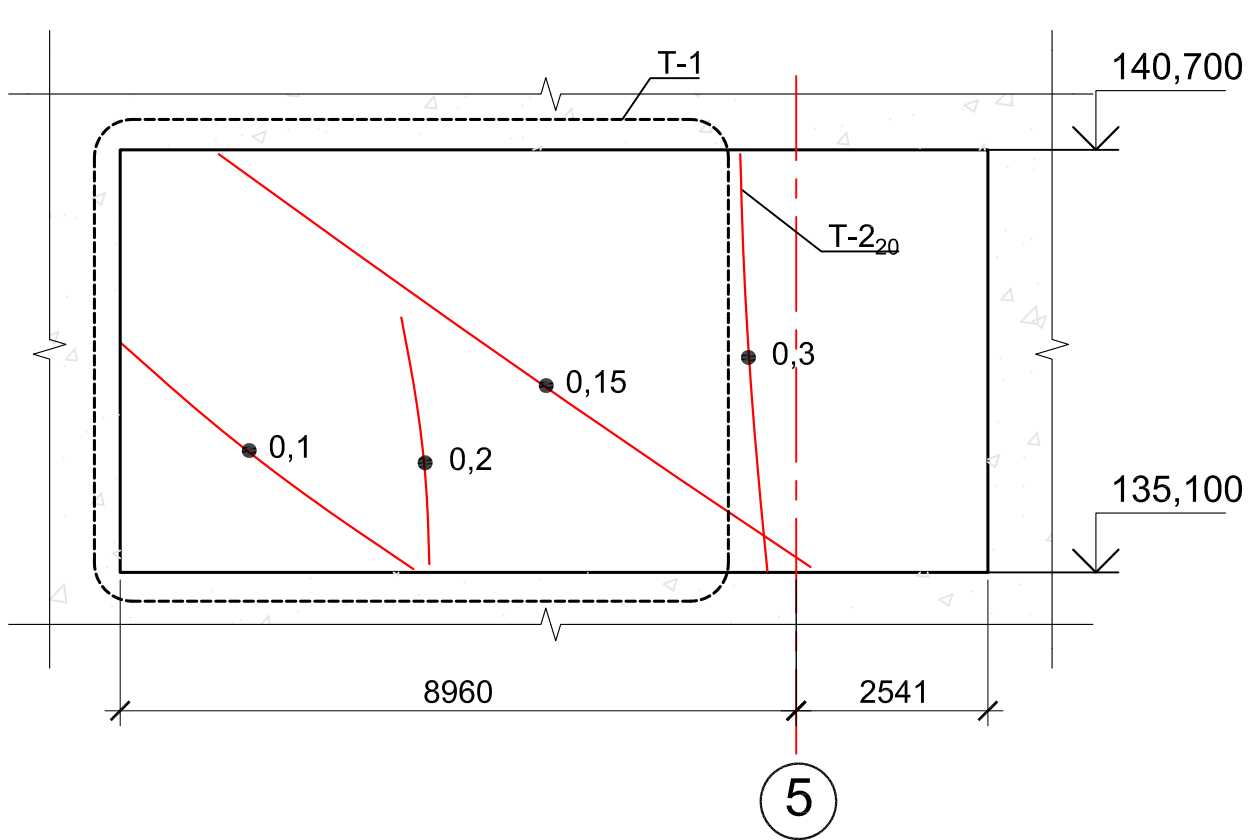


3 - 3 (1:100)

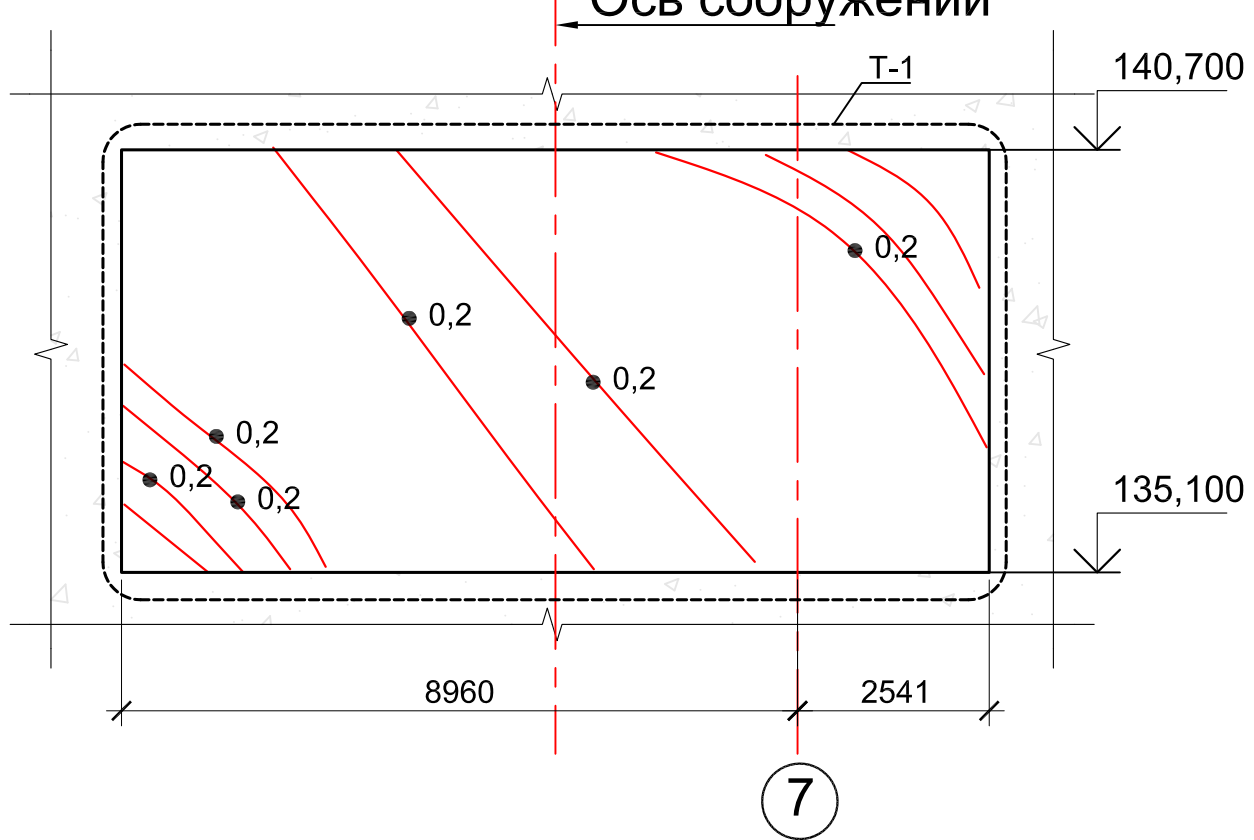


4 - 4 (1:100)

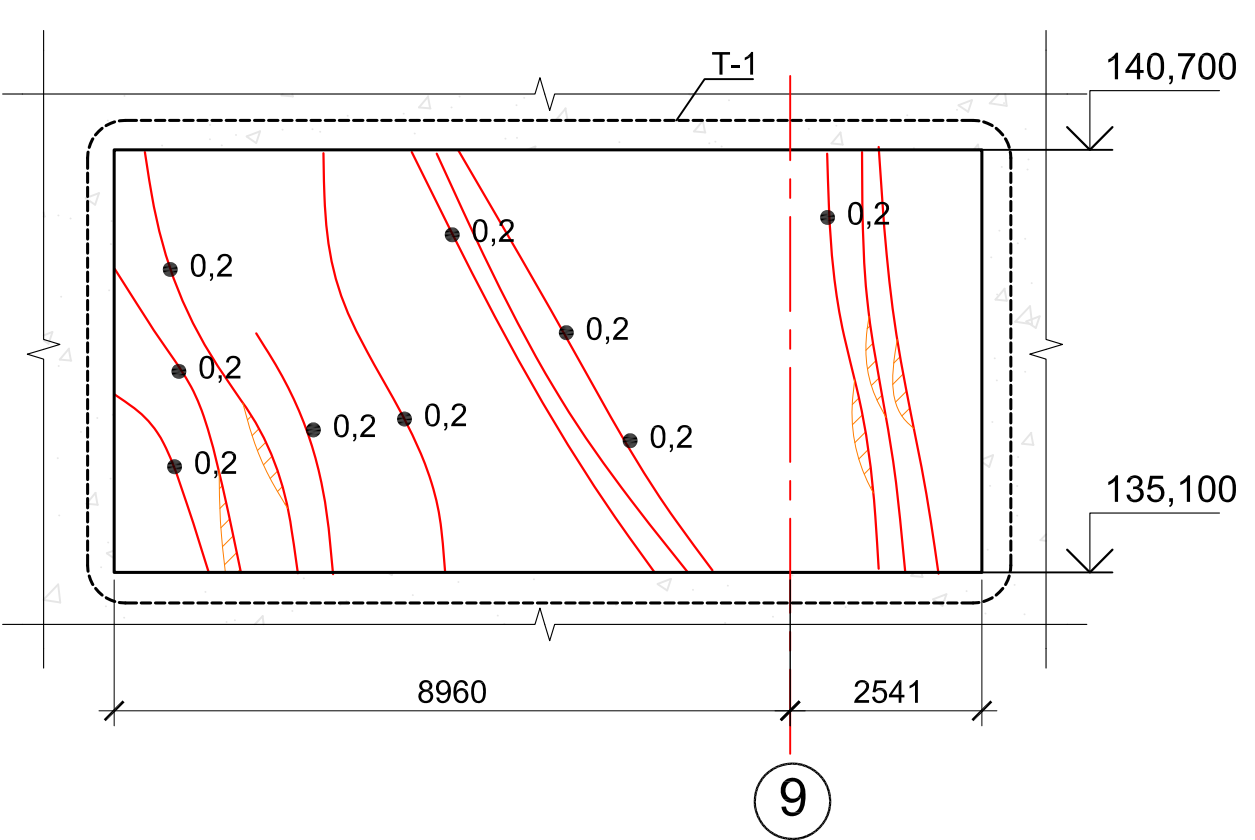


5 - 5 (1:100)

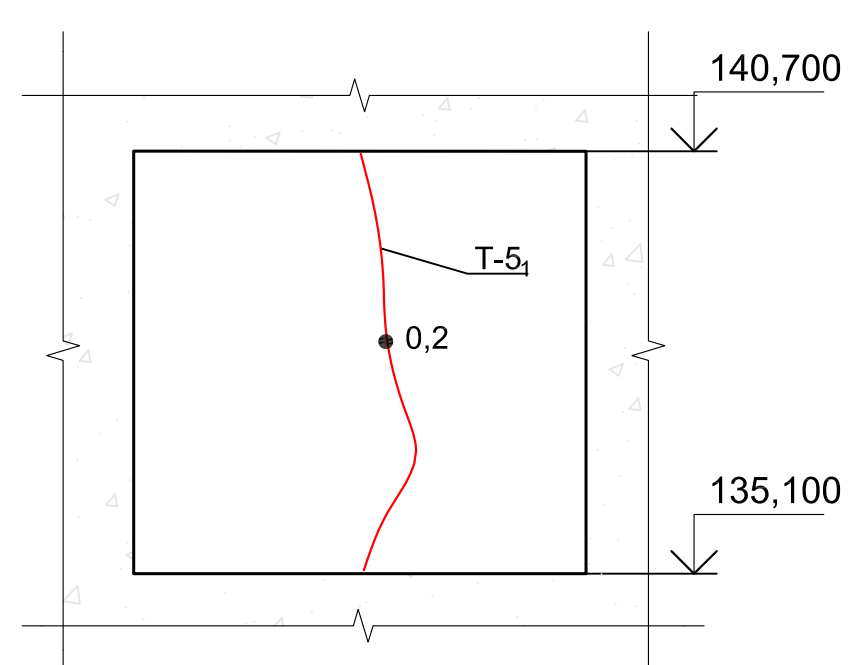


6 - 6 (1:100)

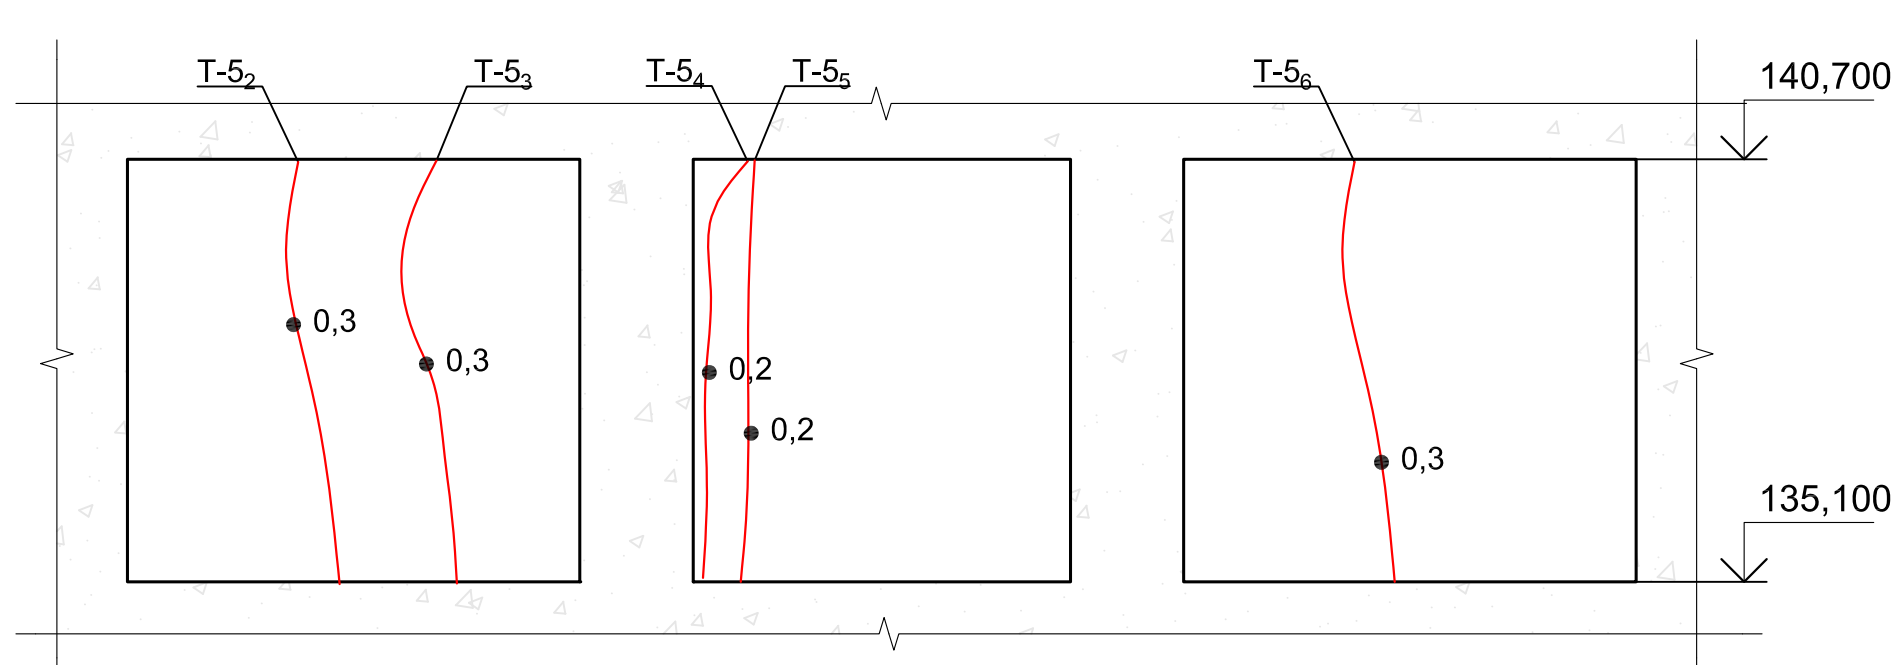


9 - 9 (1:100)

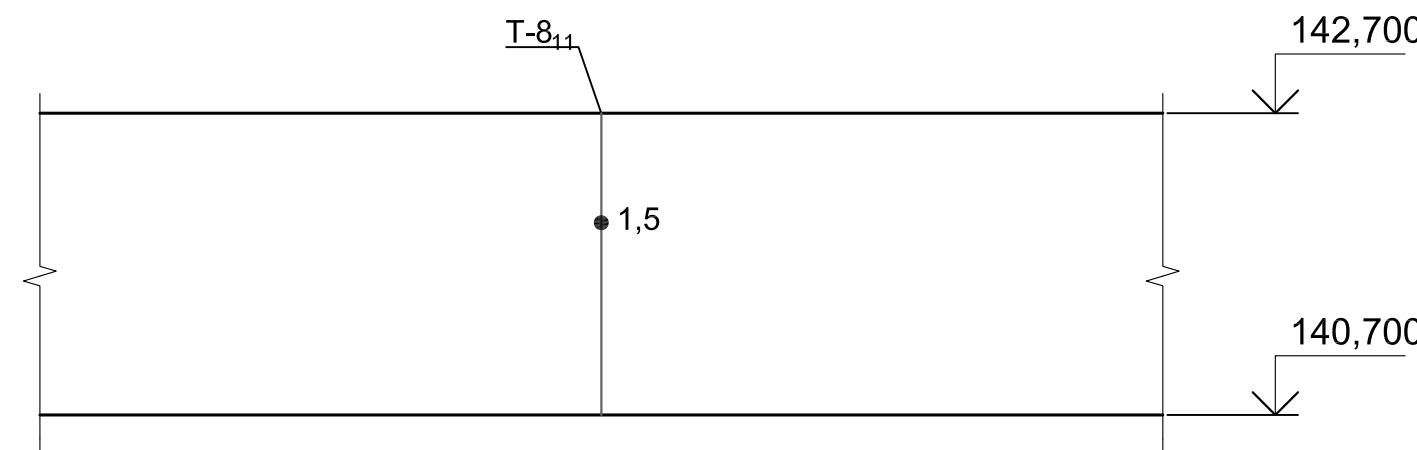


11 - 11 (1:100)

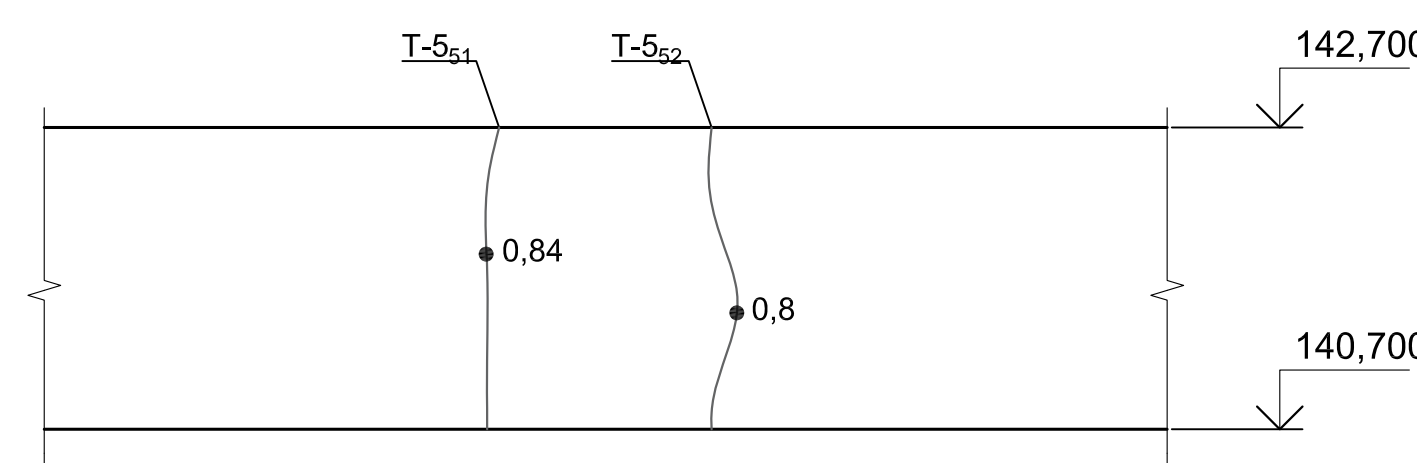


7 - 7 (1:100)

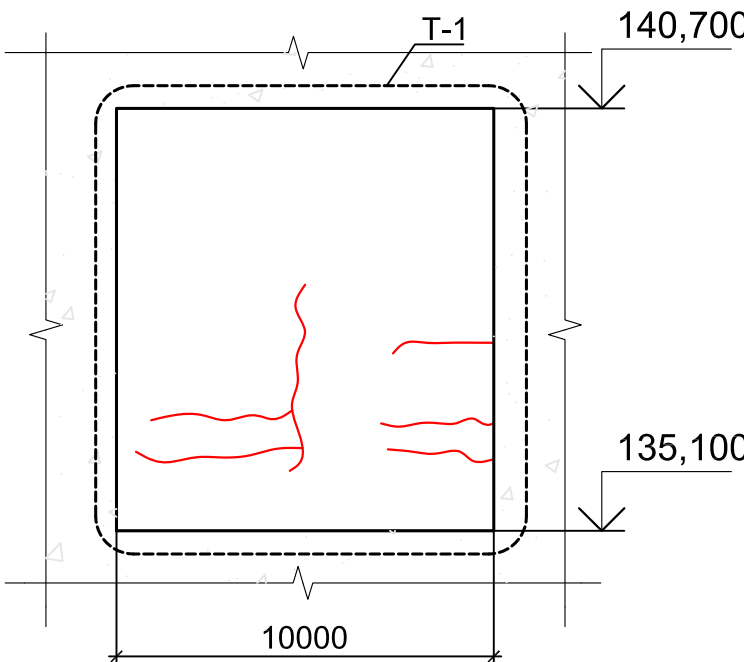


8 - 8 (1:100)

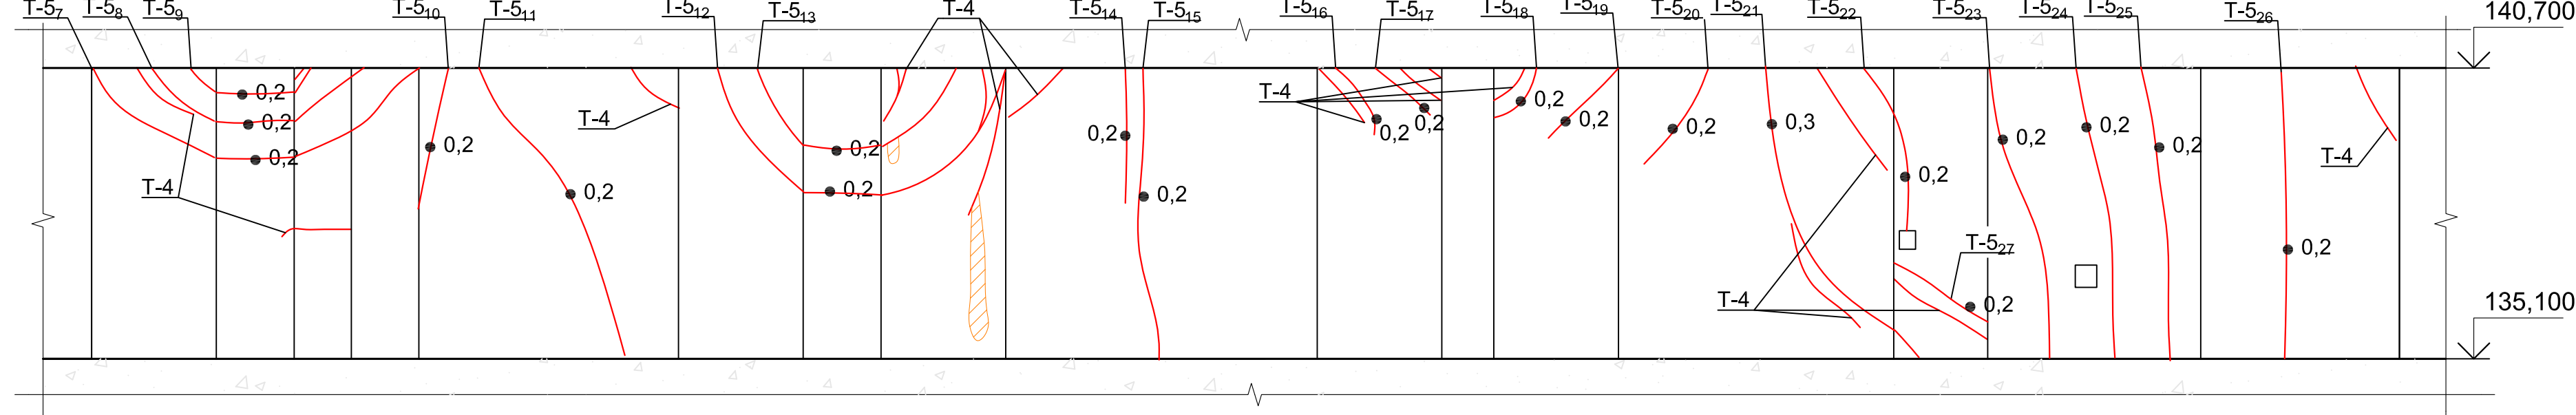


10 - 10 (1:100)

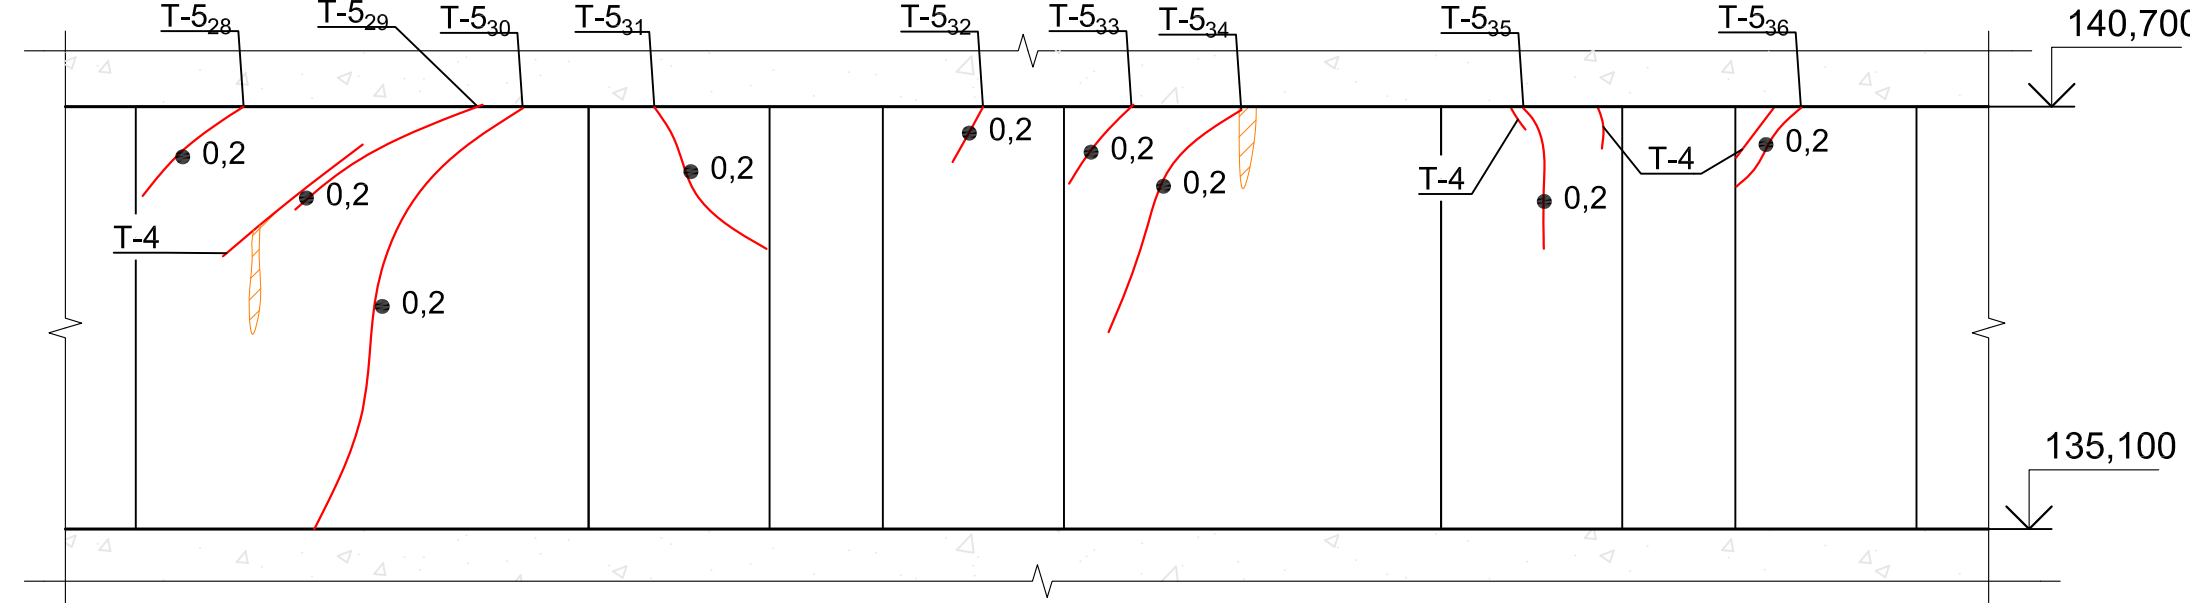


13 - 13 (1:100)

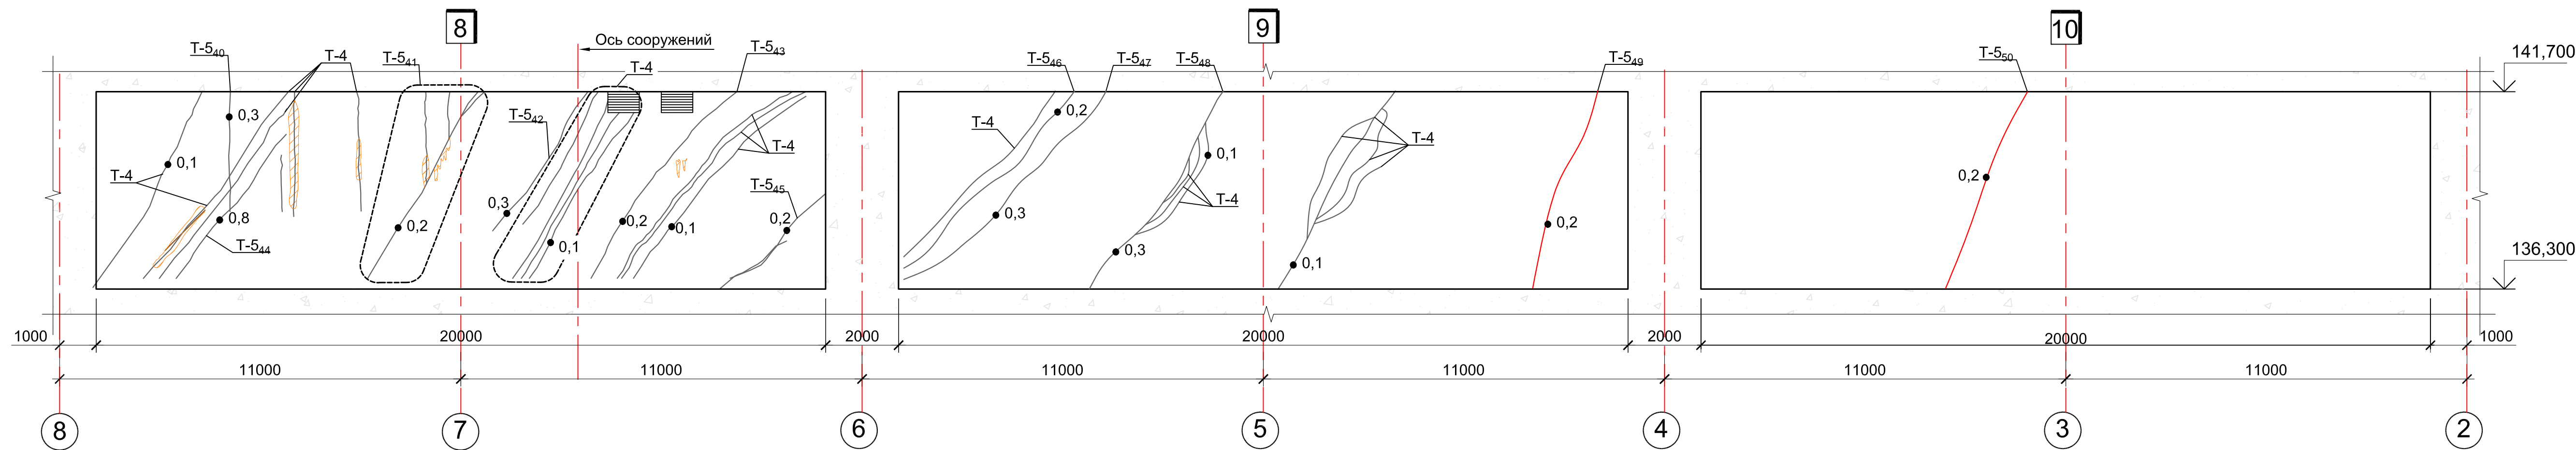


12 - 12 (1:100)

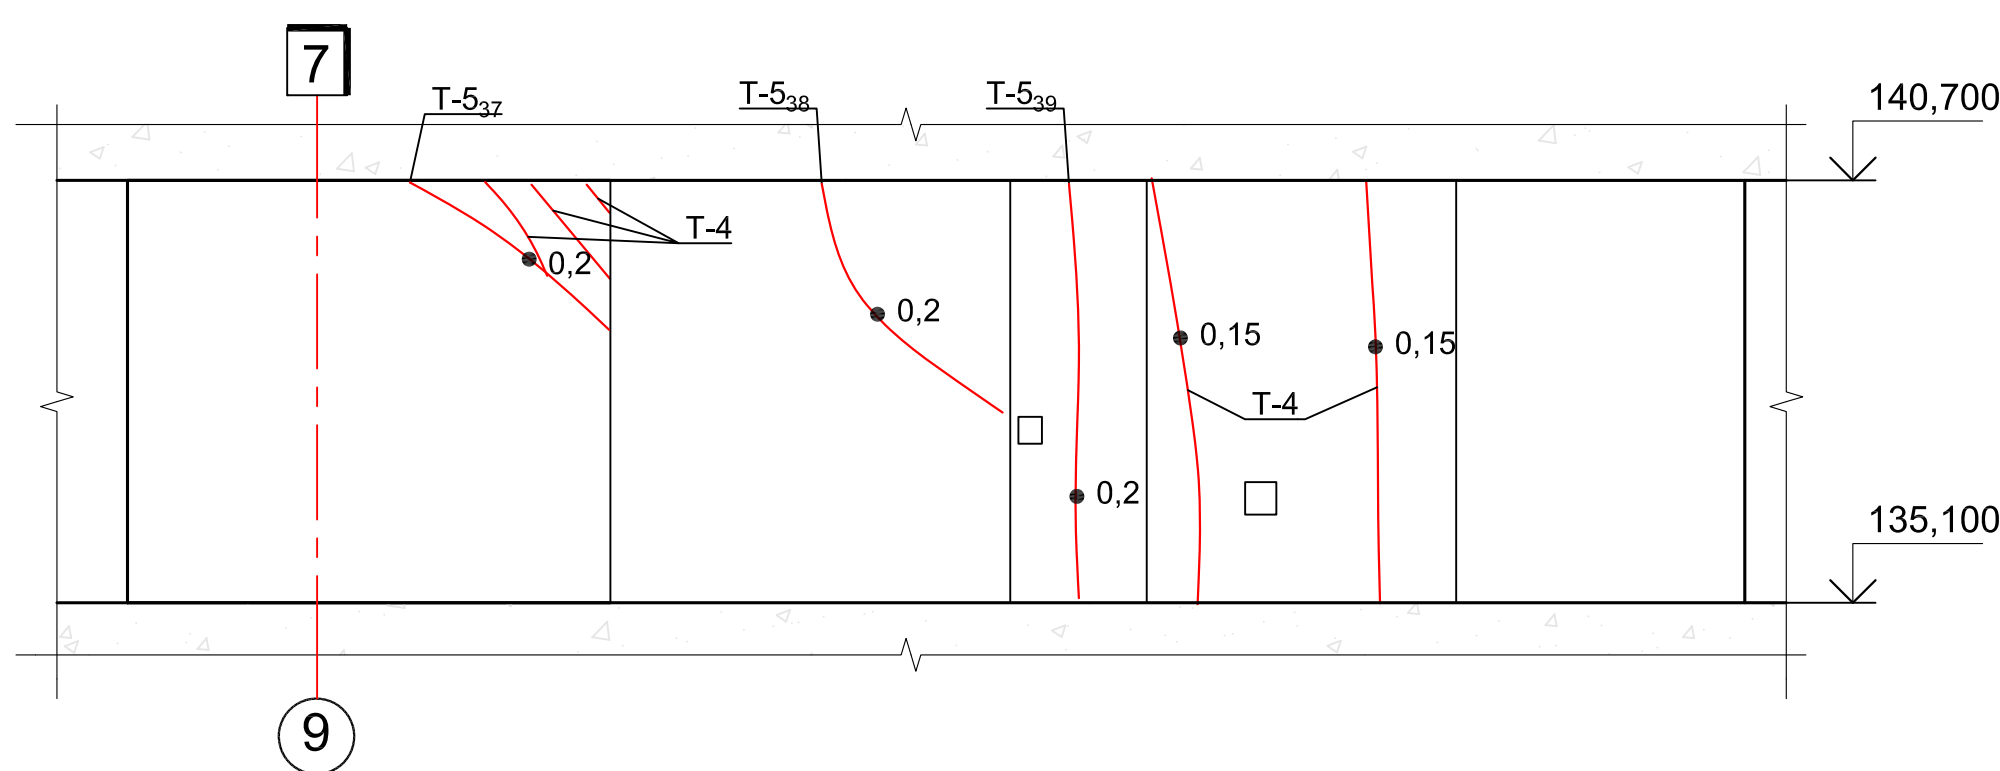


14 - 14 (1:100)

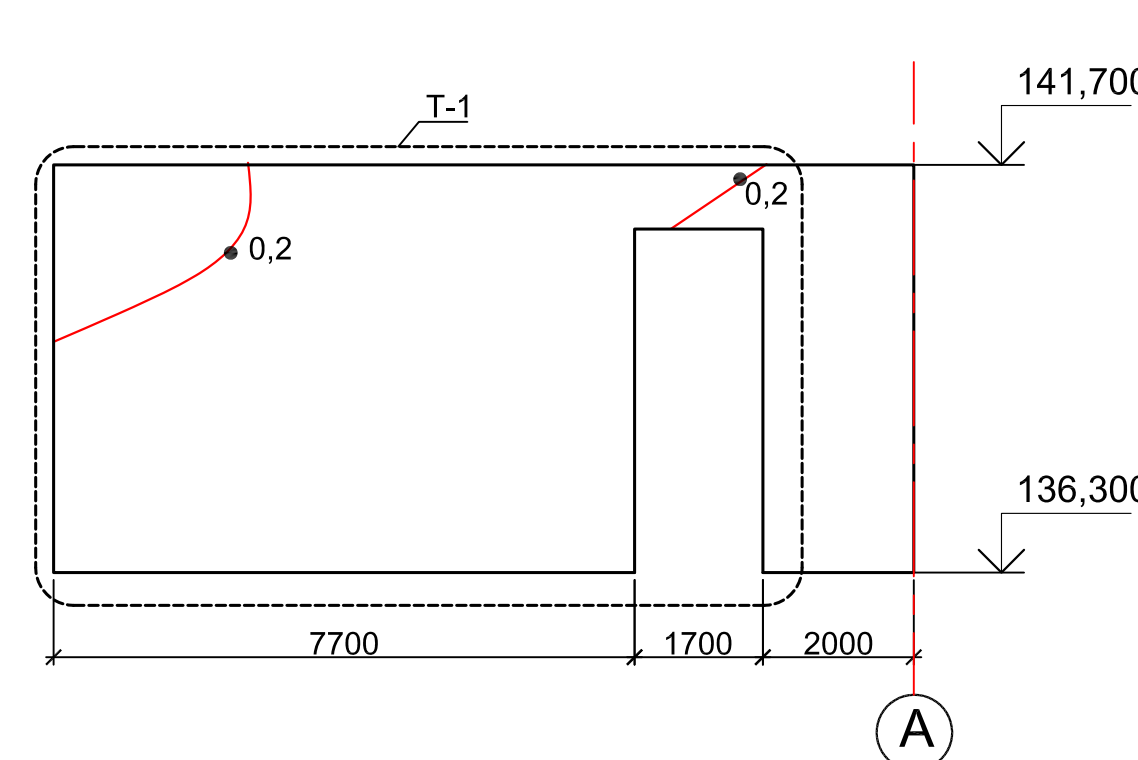


15 - 15 (1:100)

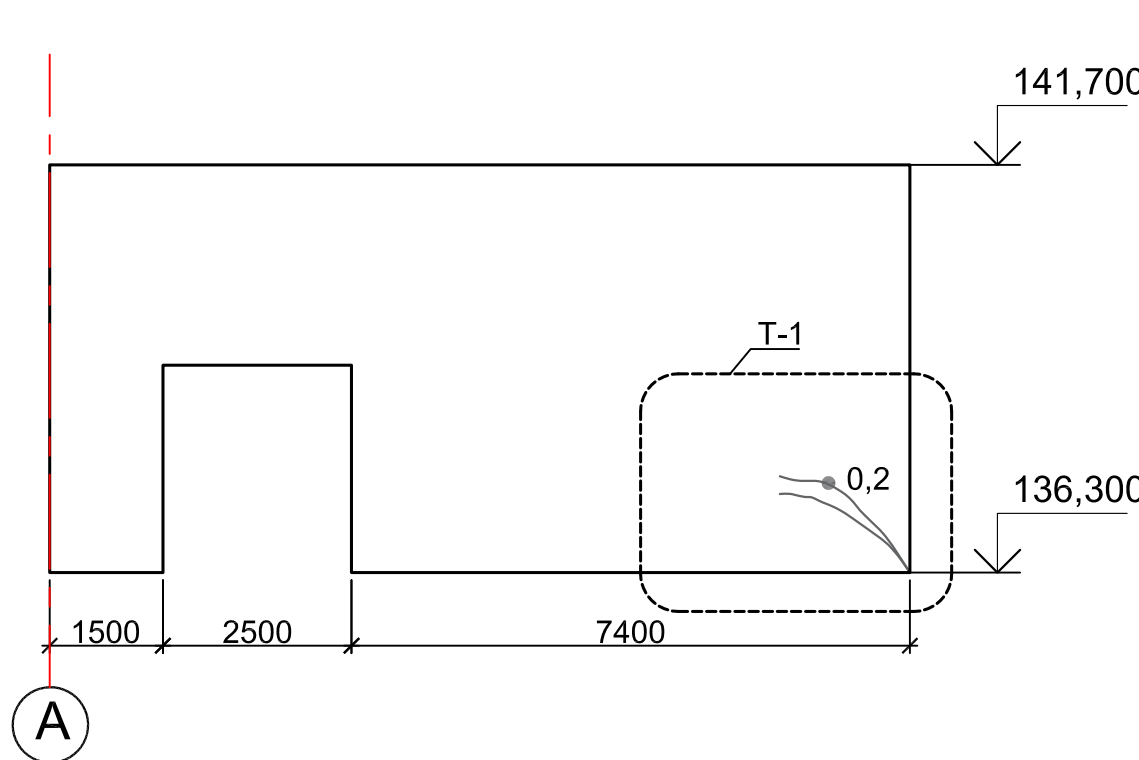


16 - 16 (1:100)

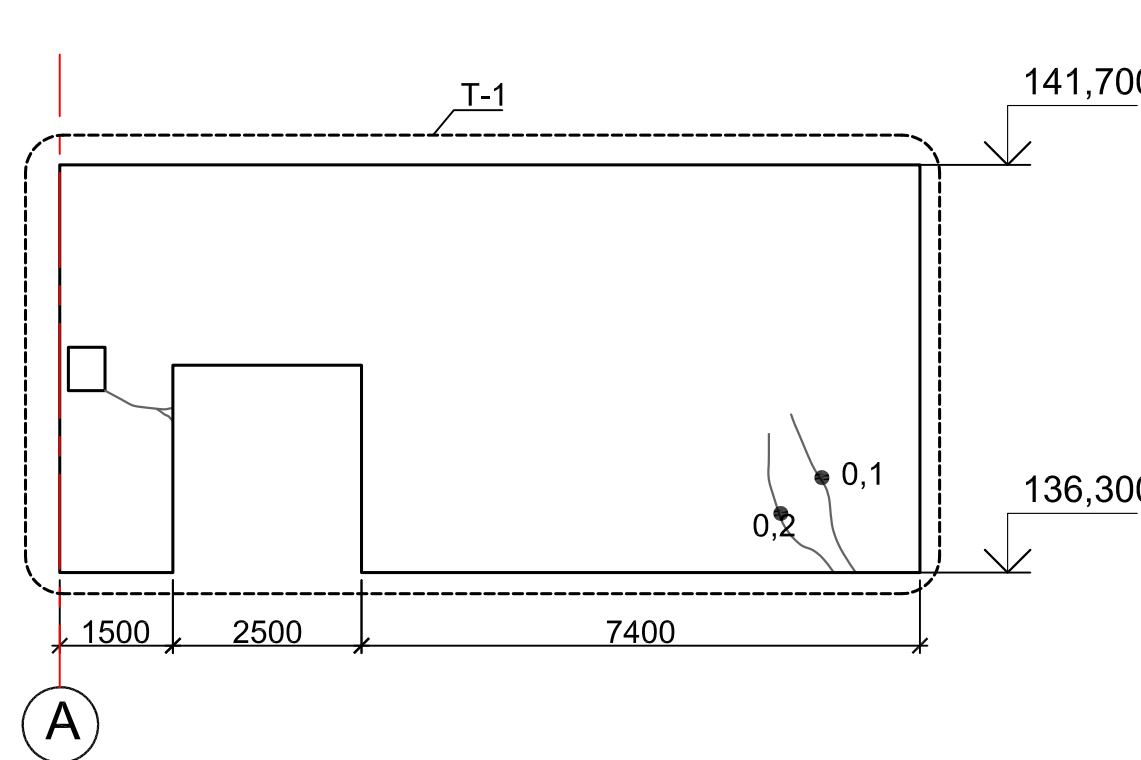

17 - 17 (1:100)

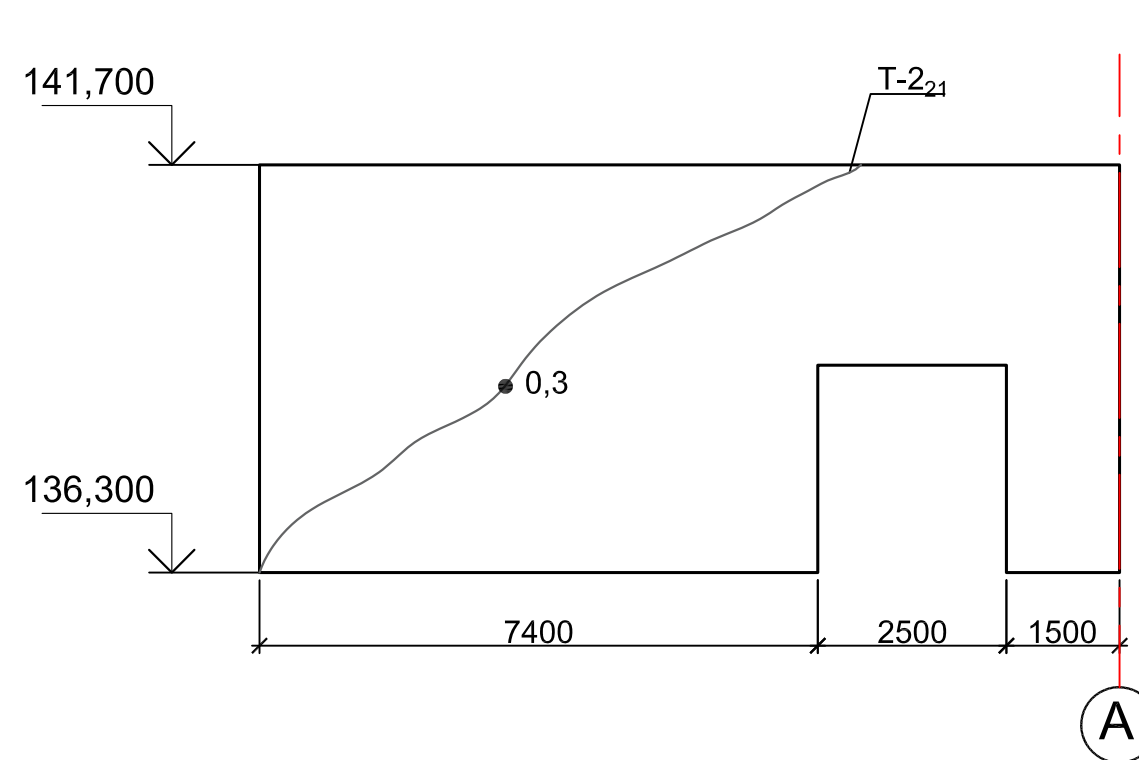

18 - 18 (1:100)

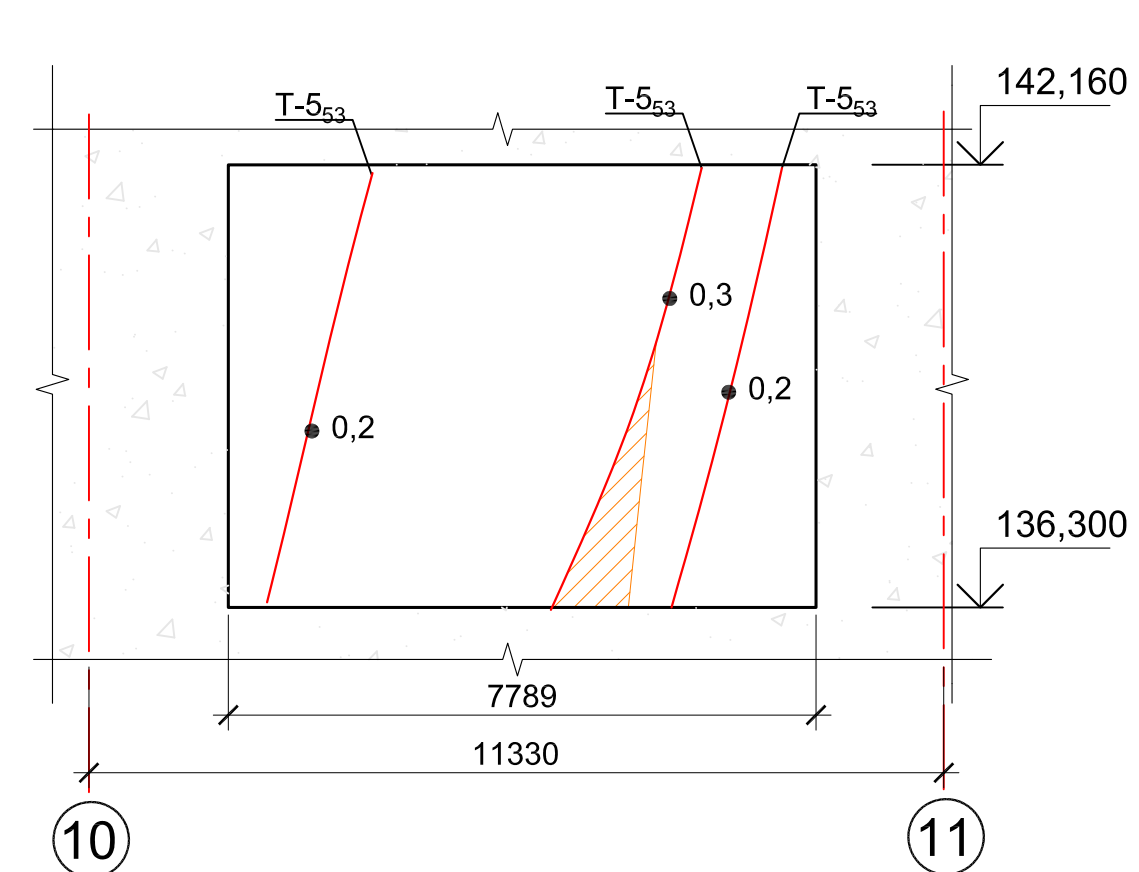

2348-14-003

Загорская ГАЭС-2 на р. Кунь (достройка)

Изм.	Кол. уч.	Лист	№ док.	Подп.	Дата	Здание ГАЭС, Ремонт конструкций в помещениях на отм. 135,100; 136,300 м	Стадия	Лист	Листов

Разрезы 1-1...18-18

АО "Институт Гидропроект" ДПТ Загорская ГАЭС-2 2028

ФОРМАТ: А2х3